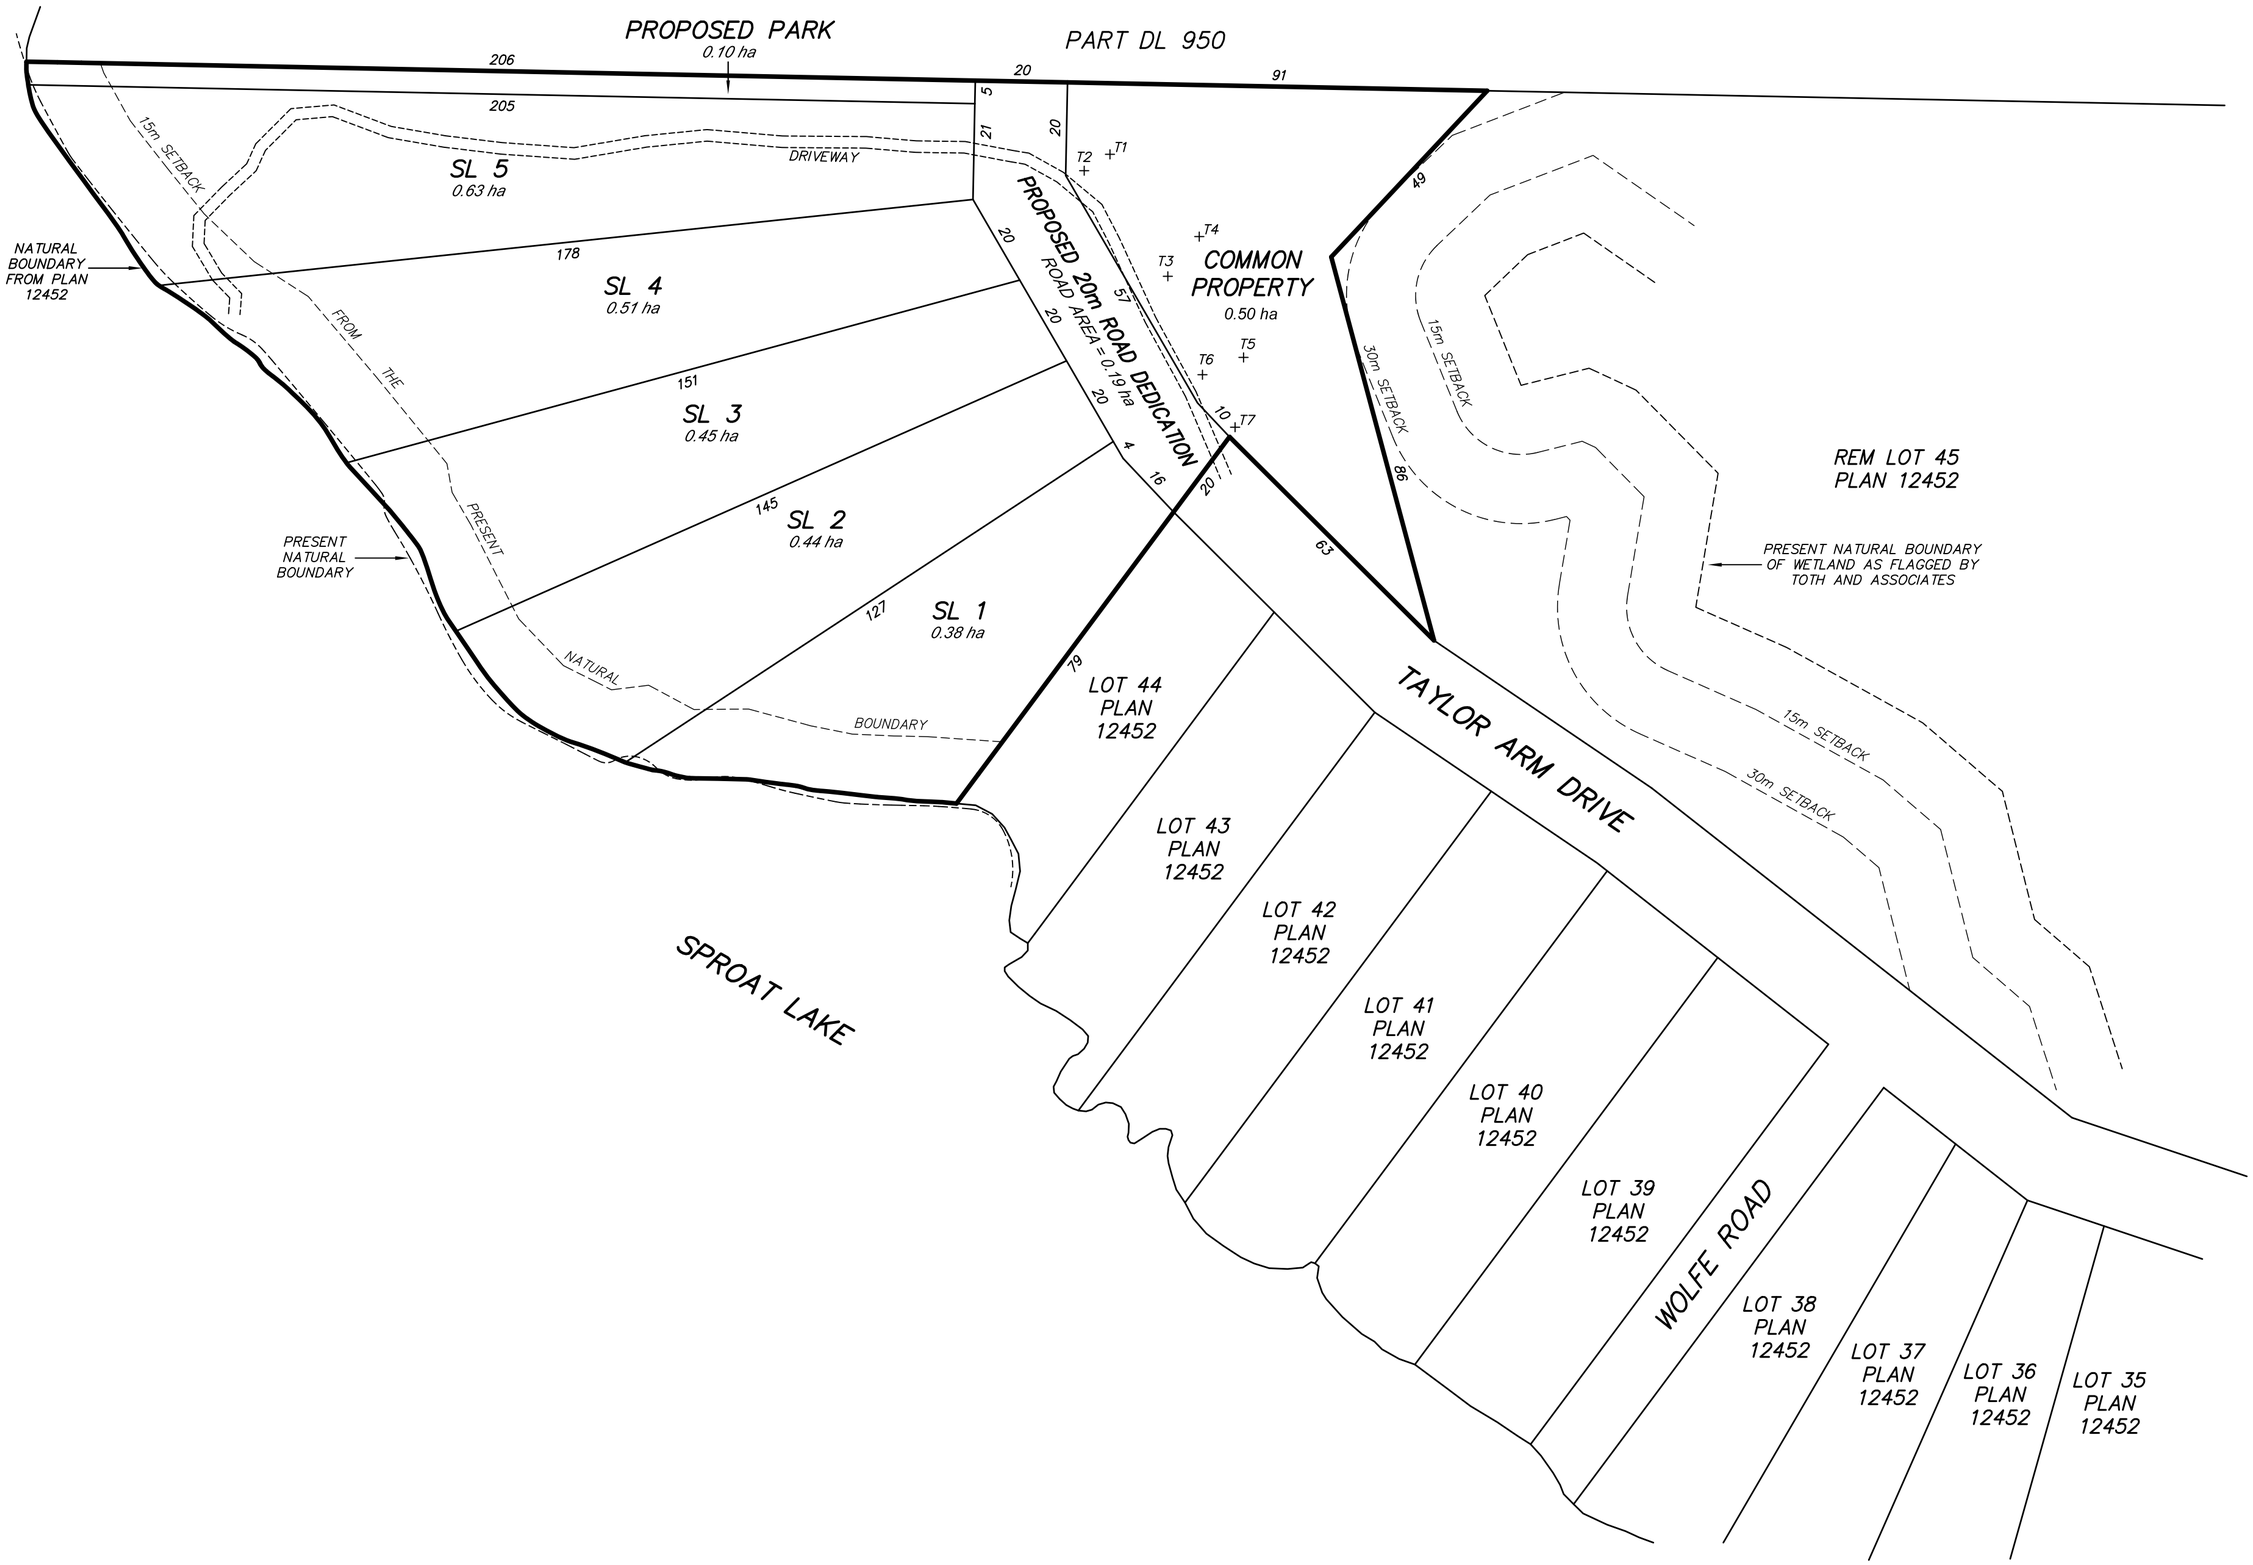

PROPOSED BARE LAND STRATA PLAN OF PART OF LOT 45, DISTRICT LOT 622, CLAYOQUOT DISTRICT, PLAN 12452.

SCALE 1:1000

0 25 50 75 100

LEGEND

ALL DISTANCES ARE IN METRES AND DECIMALS THEREOF.
ALL DISTANCES ALONG CURVES ARE ARC DISTANCES.
ALL DIMENSIONS AND AREA ARE SUBJECT TO FINAL SURVEY.

DL DENOTES DISTRICT LOT
REM DENOTES REMAINDER
ha DENOTES HECTARES
SL DENOTES STRATA LOT
+T7 DENOTES TEST PIT LOCATION

No.	DATE	REVISION
1	2020/12/22	INITIAL PROPOSAL
2	2021/01/08	MODIFIED LAYOUT
3	2021/10/01	CHANGED 10m ROAD DEDICATION TO 5m PARK STRIP, MODIFIED LOTS

PRISM
LAND SURVEYING LTD.
223 FERN ROAD W.
QUALICUM BEACH, B.C. V9K 1S4
PHONE: 250-752-9121
FAX: 250-752-9241
FILE NUMBER: 19-236-S
DRAWING NUMBER: 19-236 P5.DWG
DATE: 2021/10/01